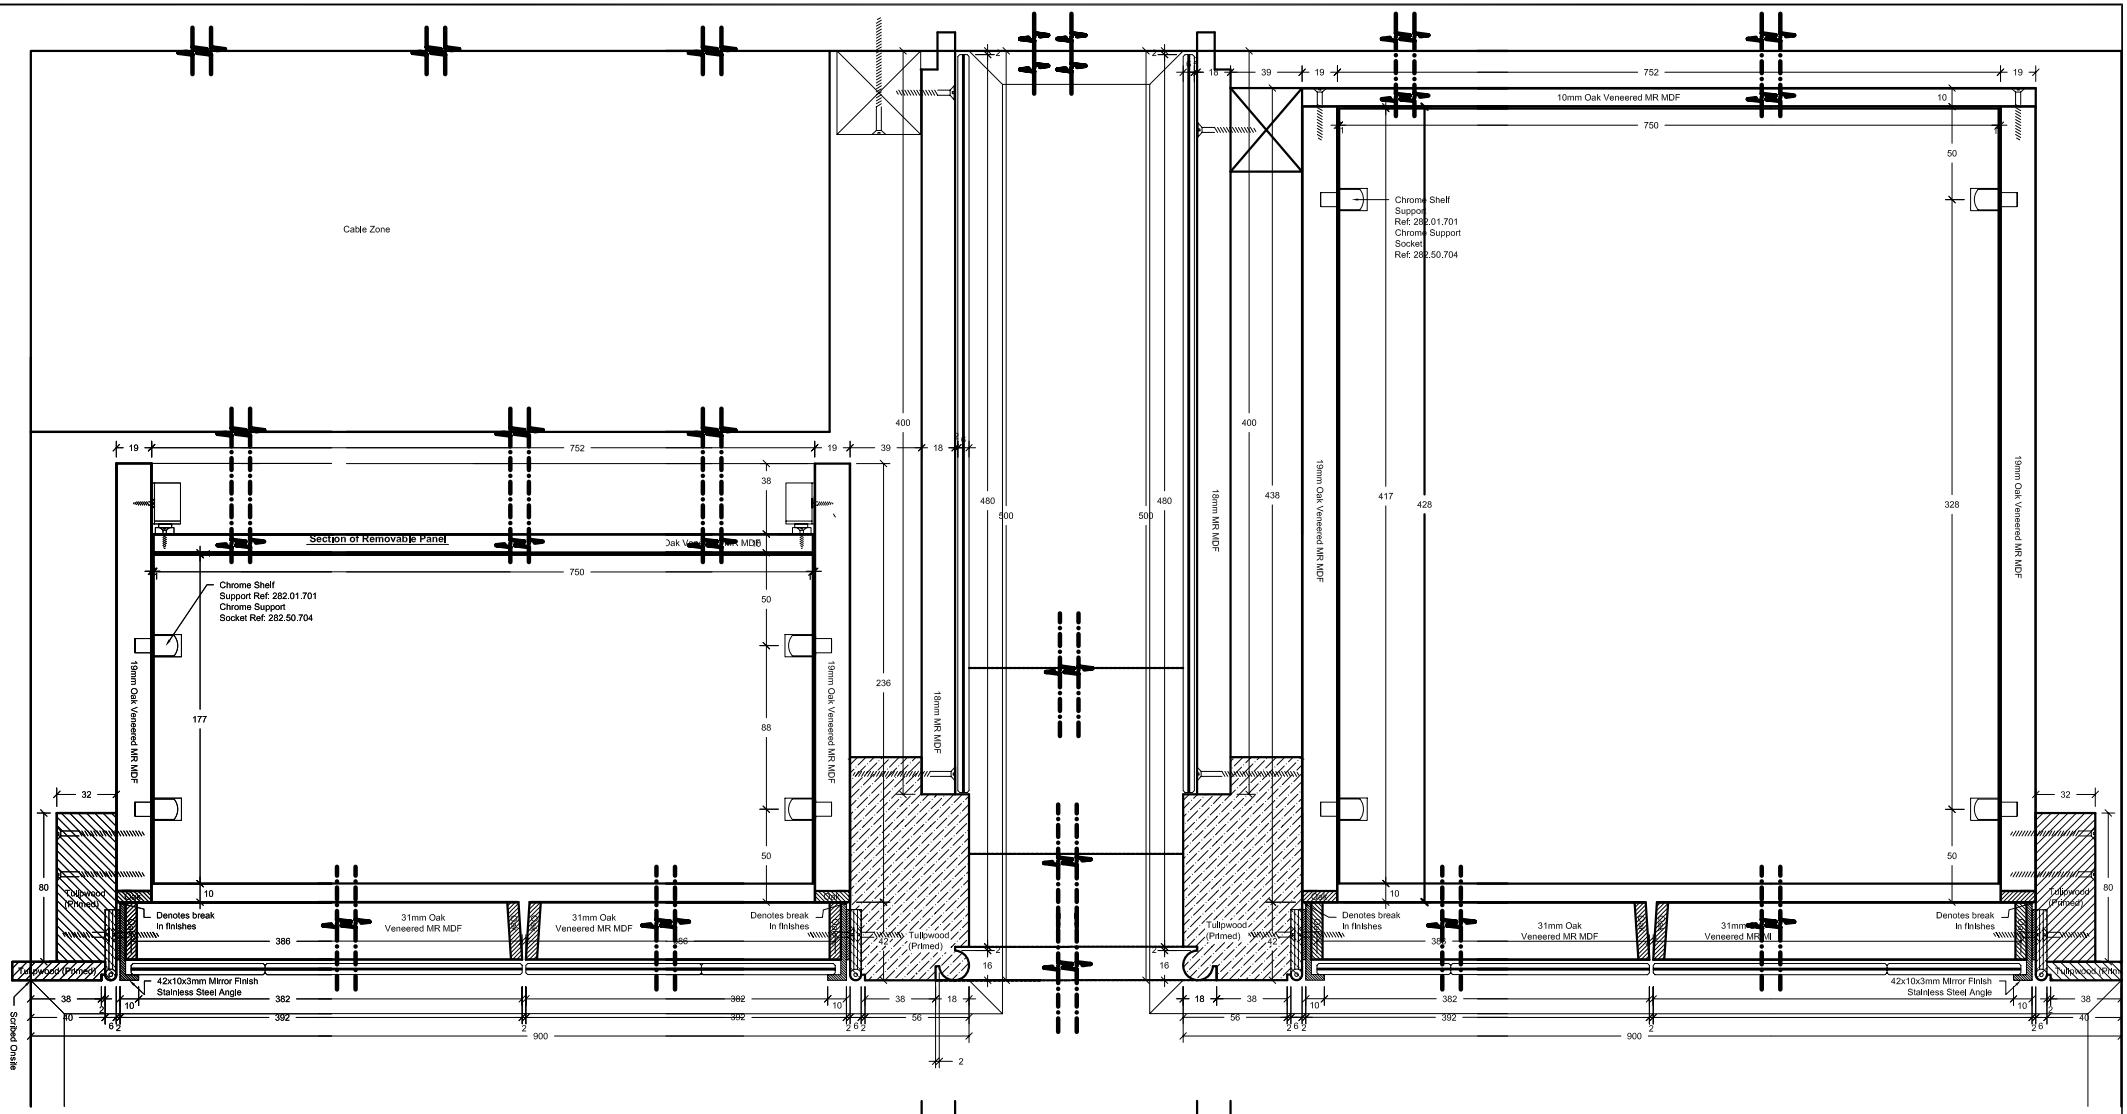

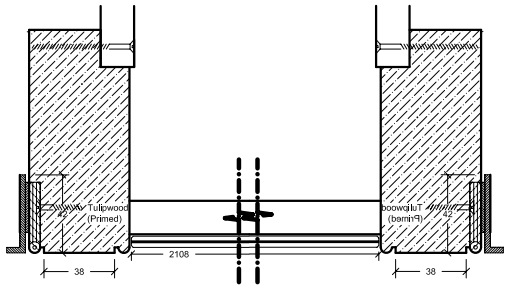

Plan section above fascia