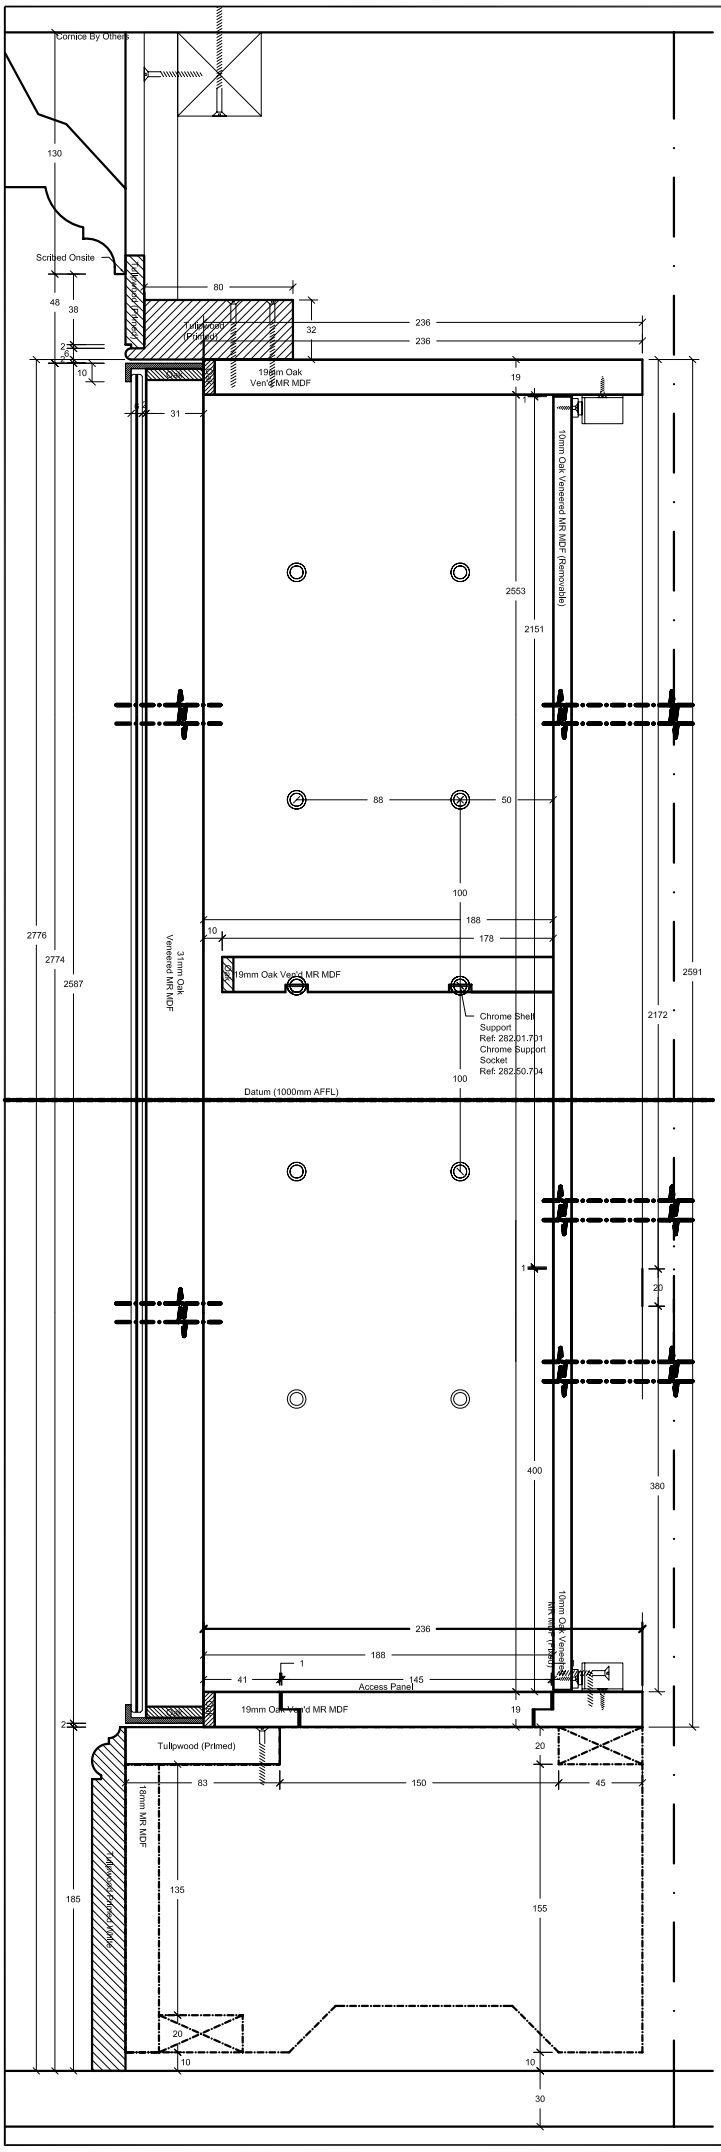
Cornice By Others
Scribed Onsite
Tullpwood (Primed)
19mm Oak Ven'd MR MDF
10mm Oak Veneered MR MDF (Removable)
31mm Oak Veneered MR MDF
Chrome Shelf Support Ref: 282.01.701
Chrome Support Socket Ref: 282.50.704
Datum (1000mm AFFL)
Access Panel
Tullpwood (Primed)
18mm MR MDF
Tullpwood Primed White

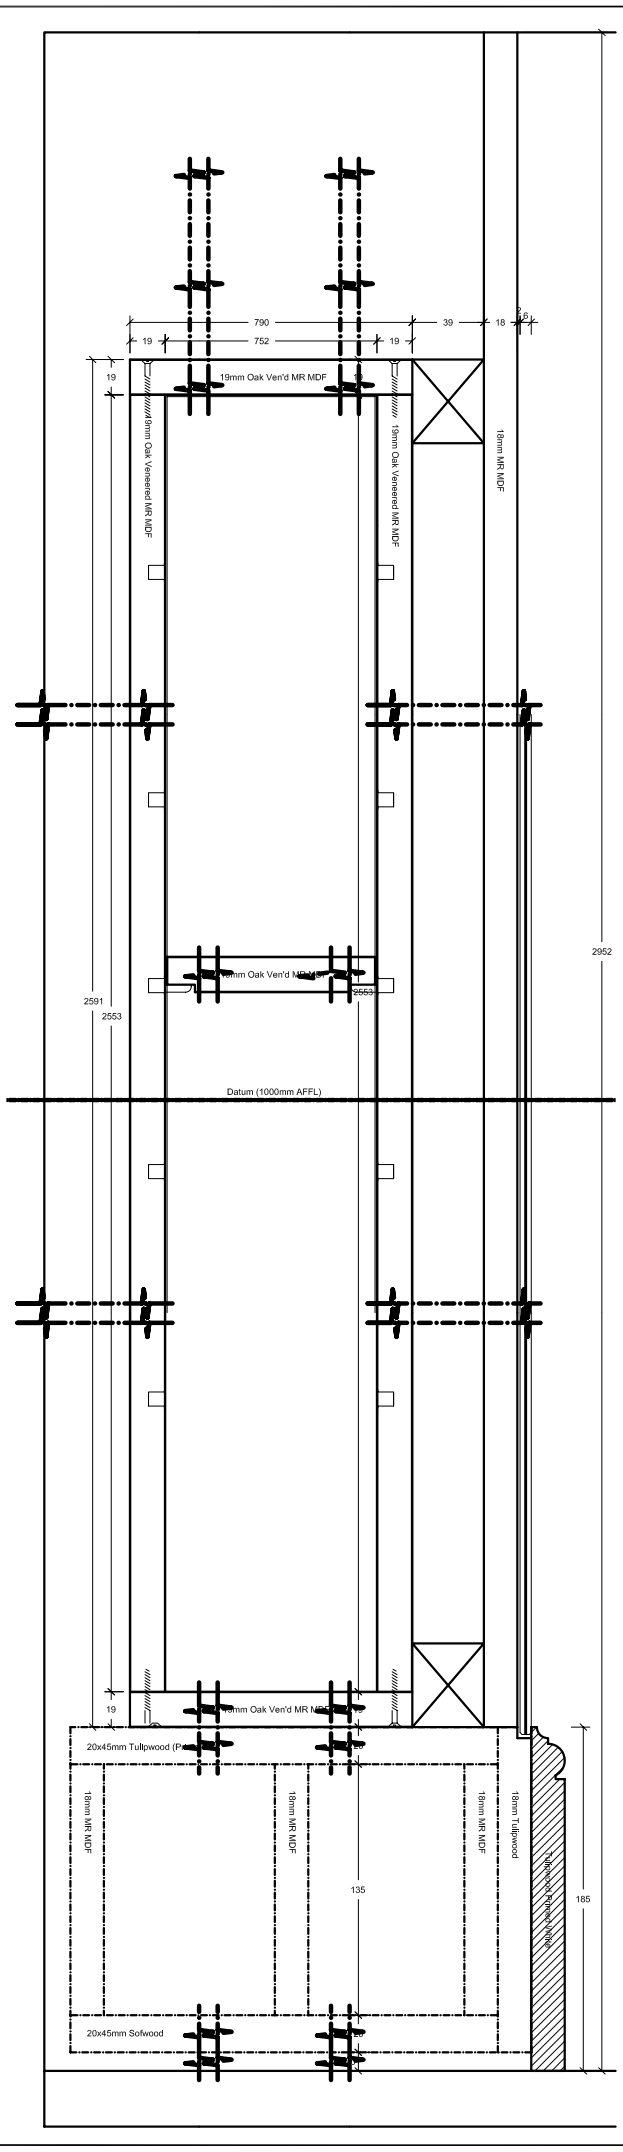
19mm Oak Ven'd MR MDF
18mm Oak Veneered MR MDF
19mm Oak Veneered MR MDF
18mm MR MDF
Datum (1000mm AFFL)
20x45mm Tullpwood (Primed)
18mm MR MDF
18mm Tullpwood
Tullpwood Primed White
20x45mm Sofwood