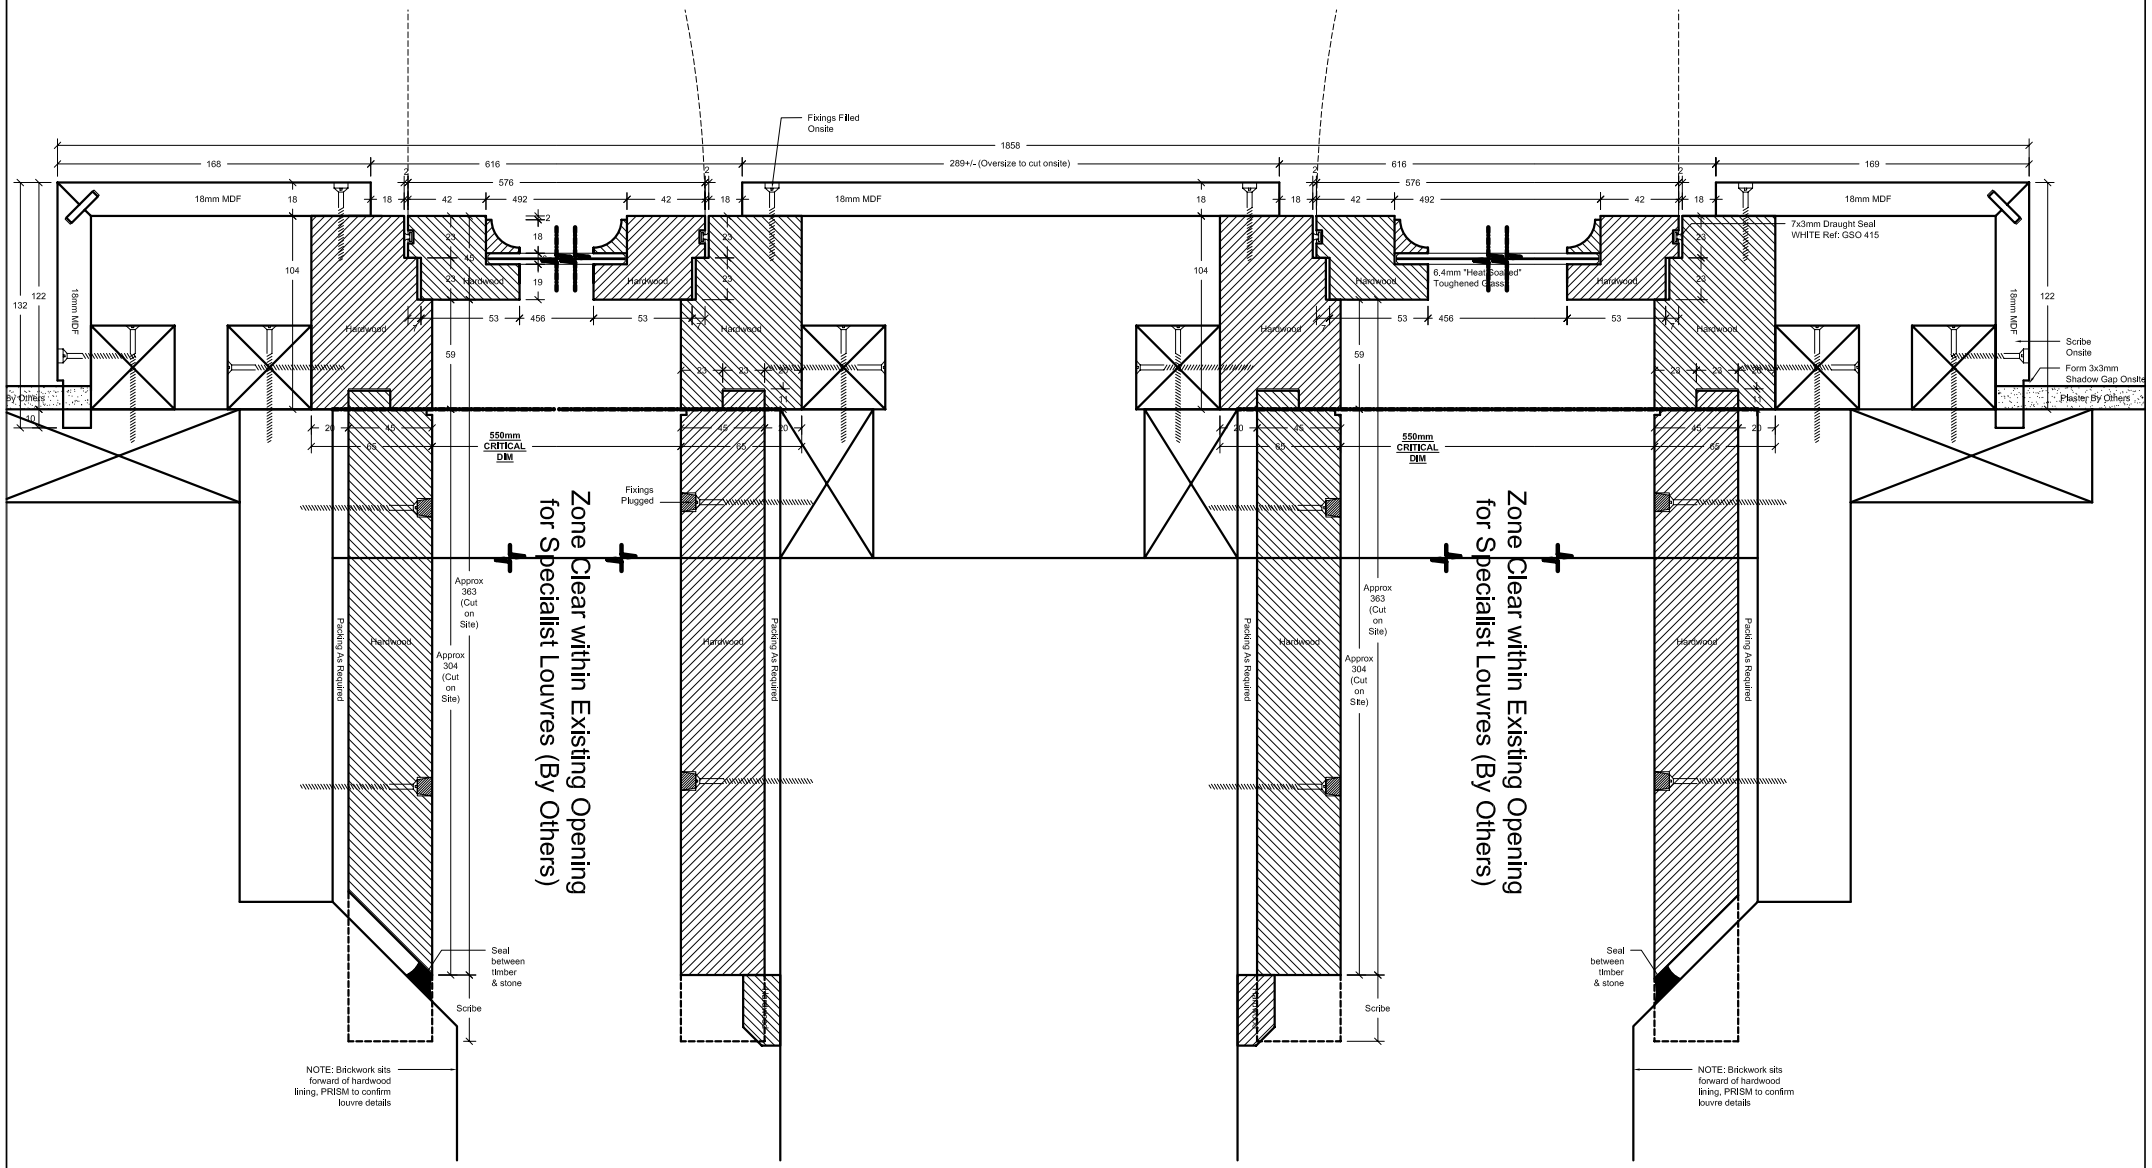
1858
168
616
289+/- (Oversize to cut onsite)
616
169
576
576
18mm MDF
Fixings Filled Onsite
7x3mm Draught Seal WHITE Ref: GSO 415
6.4mm "Heat Soaked" Toughened Glass
Hardwood
Scribe Onsite
Form 3x3mm Shadow Gap Onsite
Plaster By Others
550mm CRITICAL DIM
Fixings Plugged
Zone Clear within Existing Opening for Specialist Louvres (By Others)
Approx 363 (Cut on Site)
Approx 304 (Cut on Site)
Packing As Required
Seal between timber & stone
Scribe
NOTE: Brickwork sits forward of hardwood lining, PRISM to confirm louvre details